PROPRIETARY INFORMATION
DO NOT DUPLICATE

CONFIDENTIAL DATA
DO NOT DISCLOSE

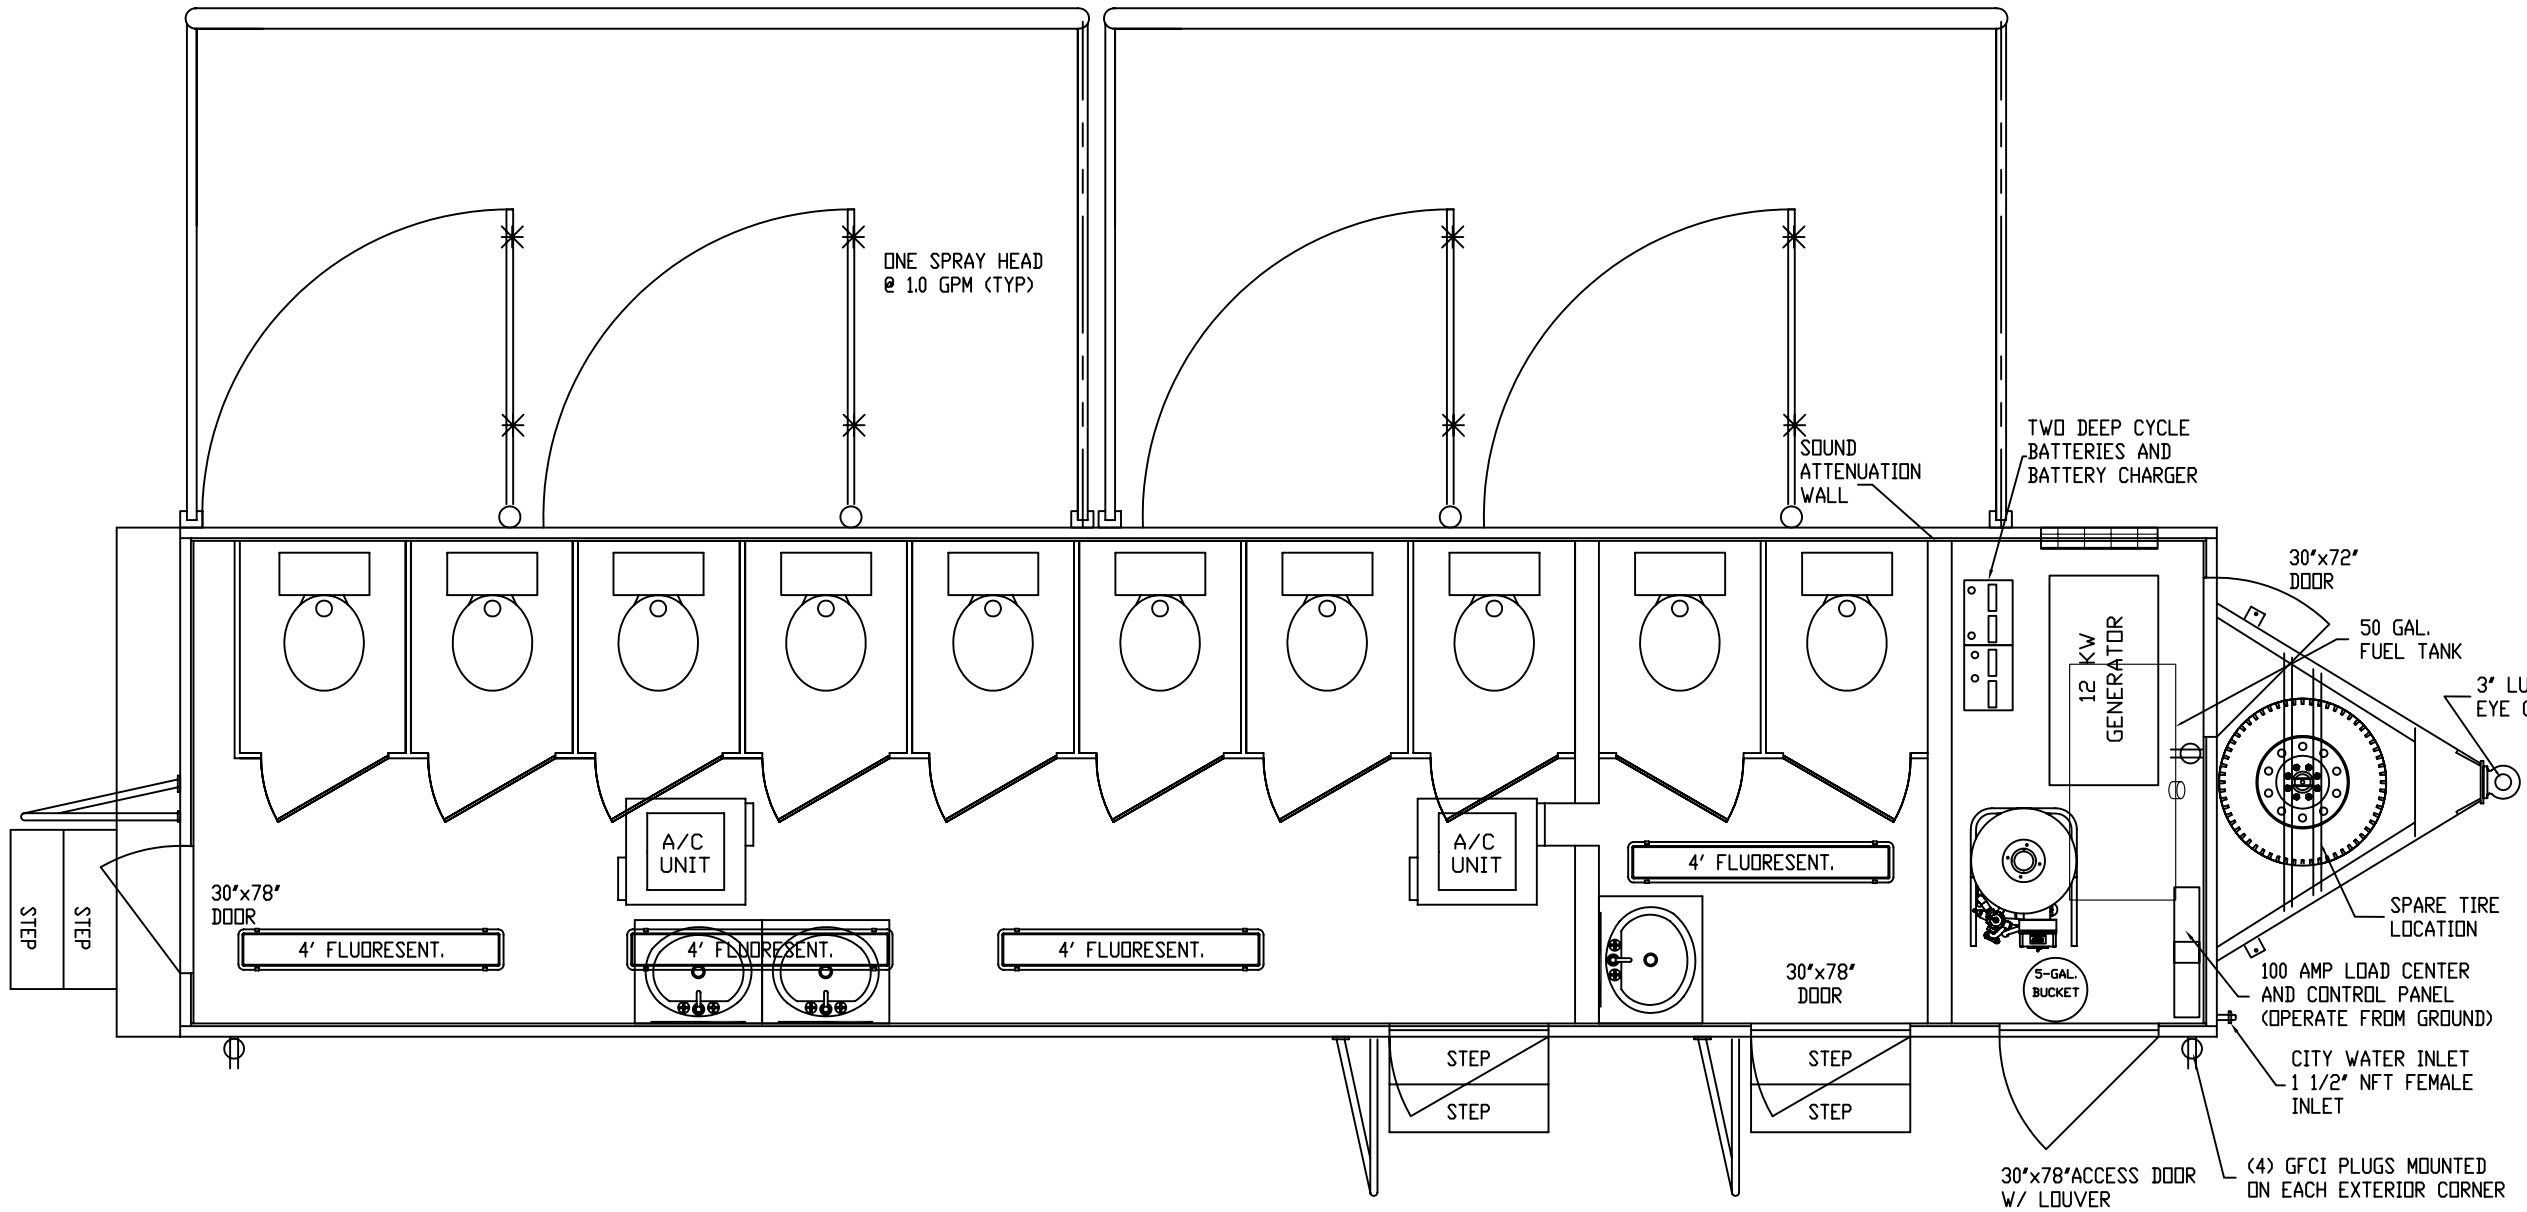

THIS DRAWING IS THE PROPERTY OF ACSI. IT SHALL NOT BE COPIED OR DUPLICATED AND SHALL NOT BE SUBMITTED TO OUTSIDE PARTIES WITHOUT THE CONSENT OF ACSI.

DIMENSIONS ARE IN INCHES. INTERPRET DWGS PER IAW NATIONAL STANDARDS. DIMENSIONS ARE TO BE NET AFTER PROTECTIVE COATING. BURRING NOT TO EXCEED 10% OF SHEETMETAL THICKNESS EXCEPT WHERE NOTED.

DIMENSIONAL TOLERANCE: UNLESS OTHERWISE SPECIFIED

X.X ±.05
X.XX ±.03
X.XXX ±.015
FRACTIONS ±1/16
ANGLES ±1°

ADVANCED CONTAINMENT SYSTEMS INC.
Houston, Texas
© ACSI 1999 Rights Reserved.

REV.	ECN	DATE	REVISIONS	NAME	CHKD	APVD

DRAWING TITLE: ADV/DECON 32'-0" X 8'-0"
DRAWING NUMBER: 60707075-A01
PART NUMBER: FLOOR PLAN
PROJECT:
DRAWN BY:
DATE:
MAT'L USED:
QTY:
SCALE:
REV LEVEL:
SHEET OF